Note: Lighting control system furnished by Division 25 (Controls Contractor) and installed by Division 26.
CANbus Network is daisy-chain only.

BACnet: CL3P 22/2 Shielded, Low Cap, Max 4,000'

CANbus Network: CL3P 18/4, Max 1,300'

IP Network: CAT-5e, Max 328'

(T) BACnet MS/TP Network Terminator

[T] CANbus Network Terminator

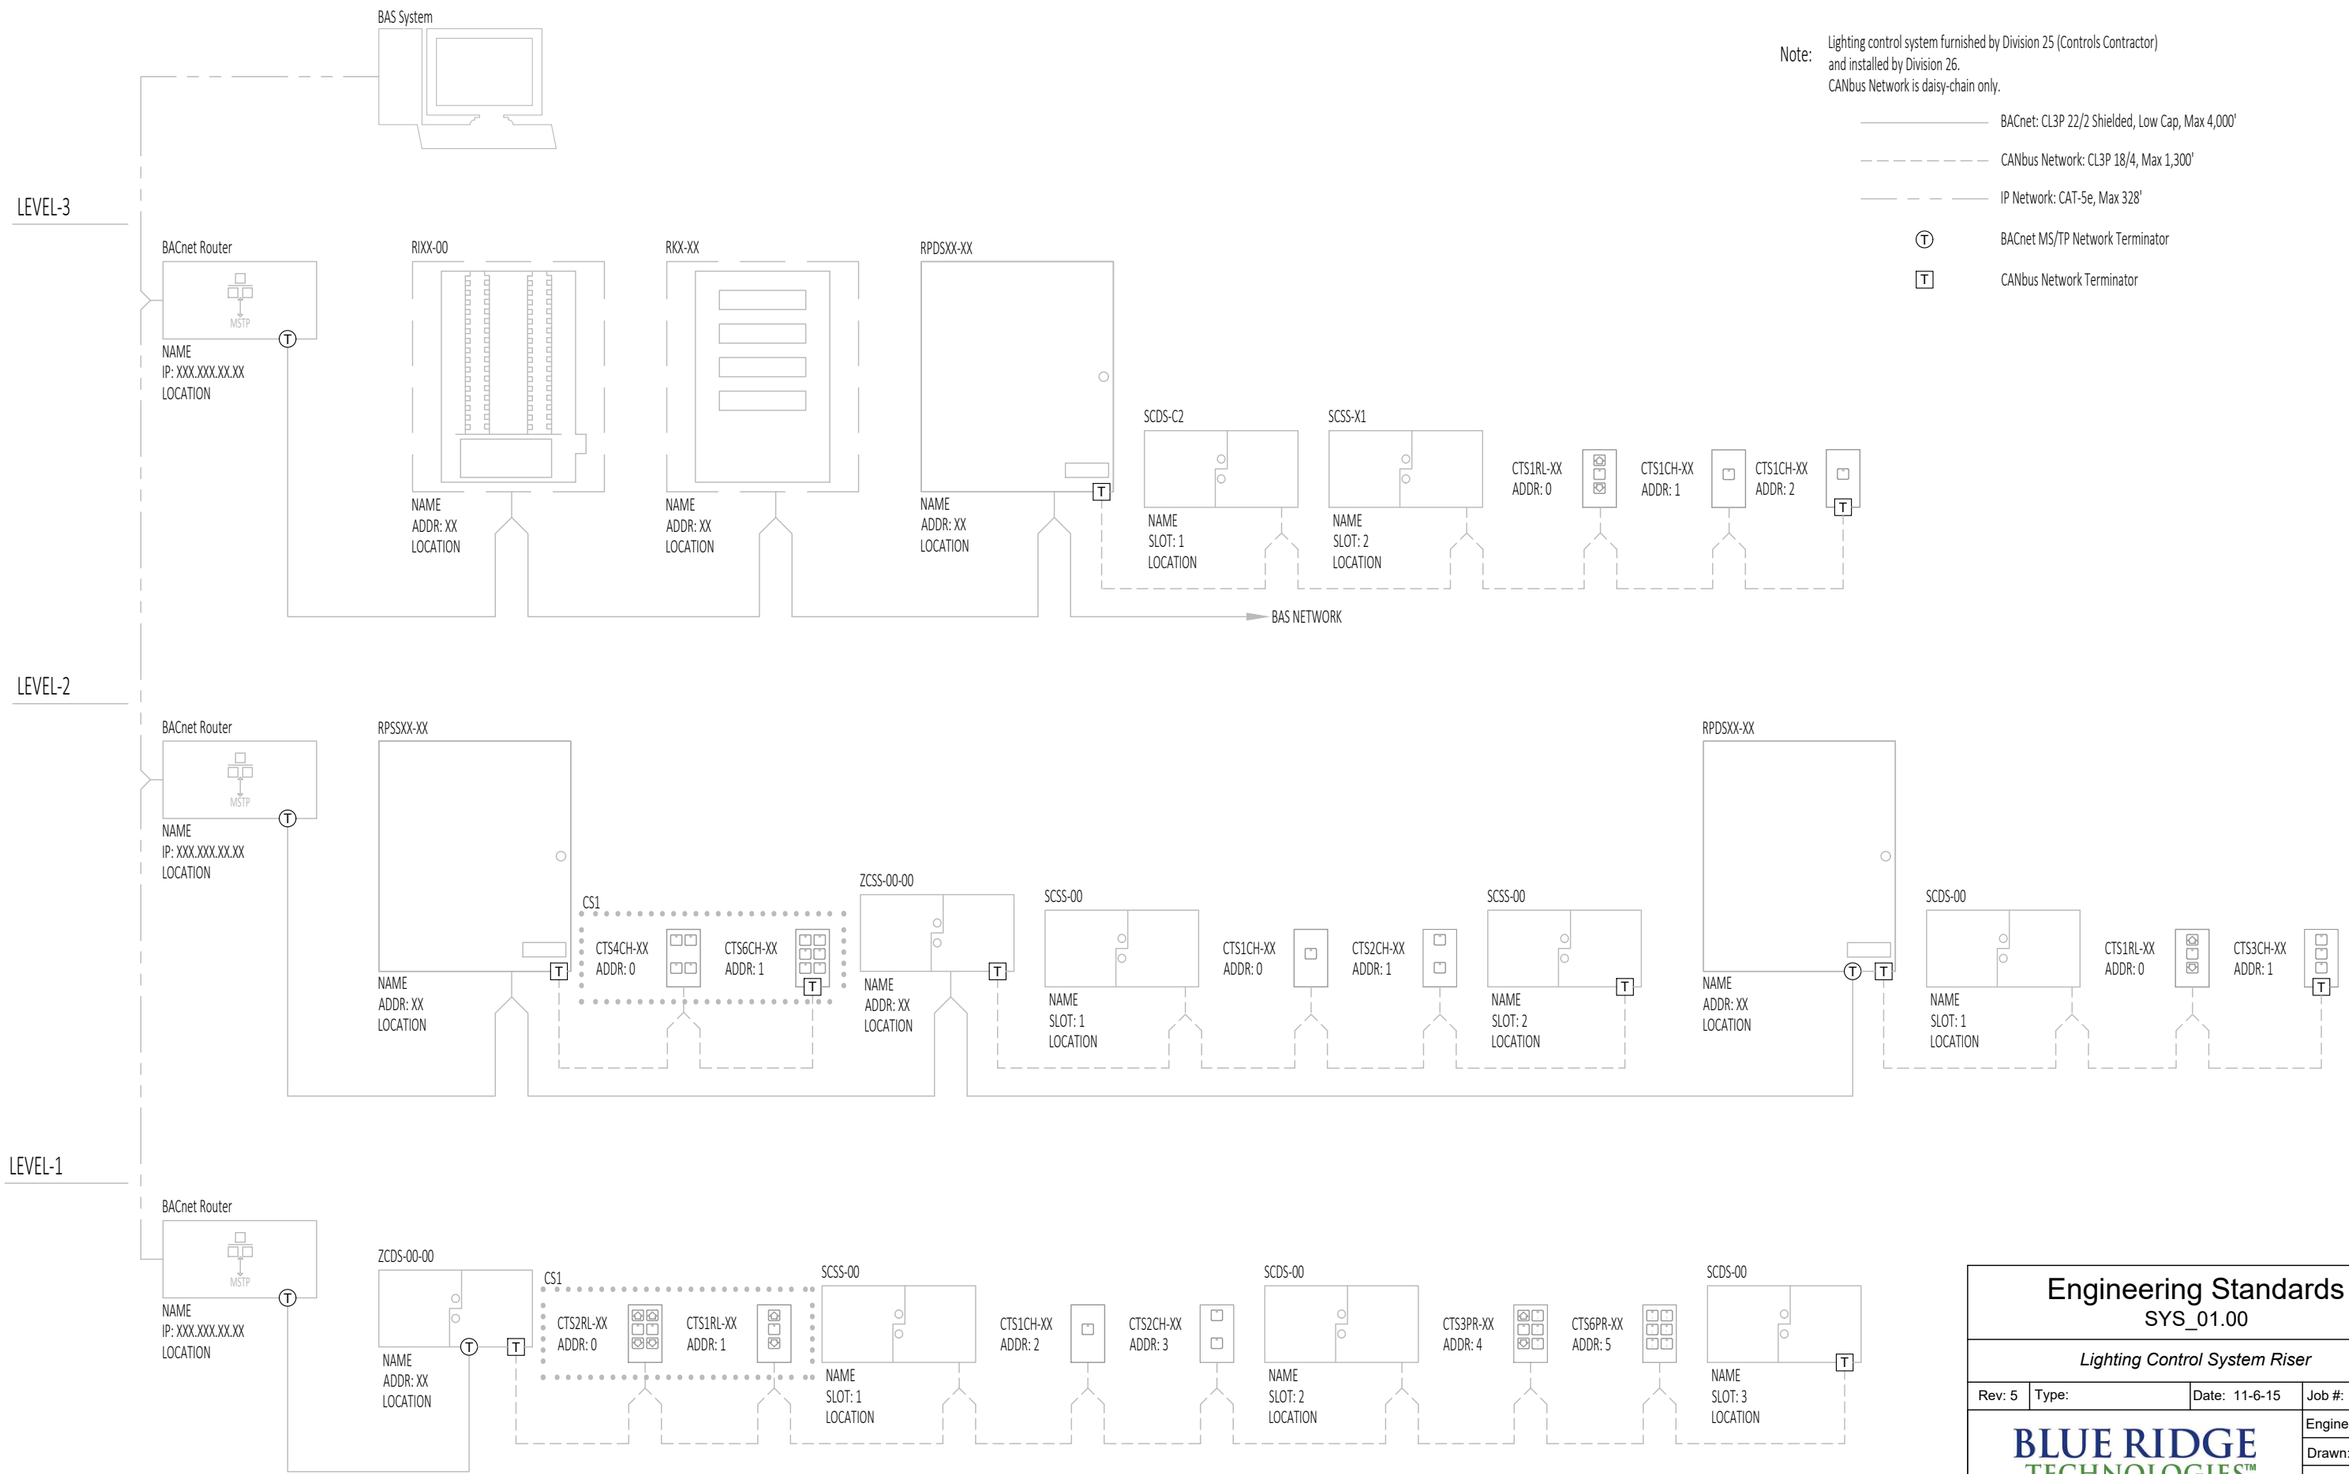

Engineering Standards

SYS_01.00

Lighting Control System Riser

Rev: 5	Type:	Date: 11-6-15	Job #:
			Engineered: NB
			Drawn: MS
			Checked: WCD
			1 of 1

BLUE RIDGE TECHNOLOGIES™
UNIFIED LIGHTING CONTROL